PA-SHT REV 5

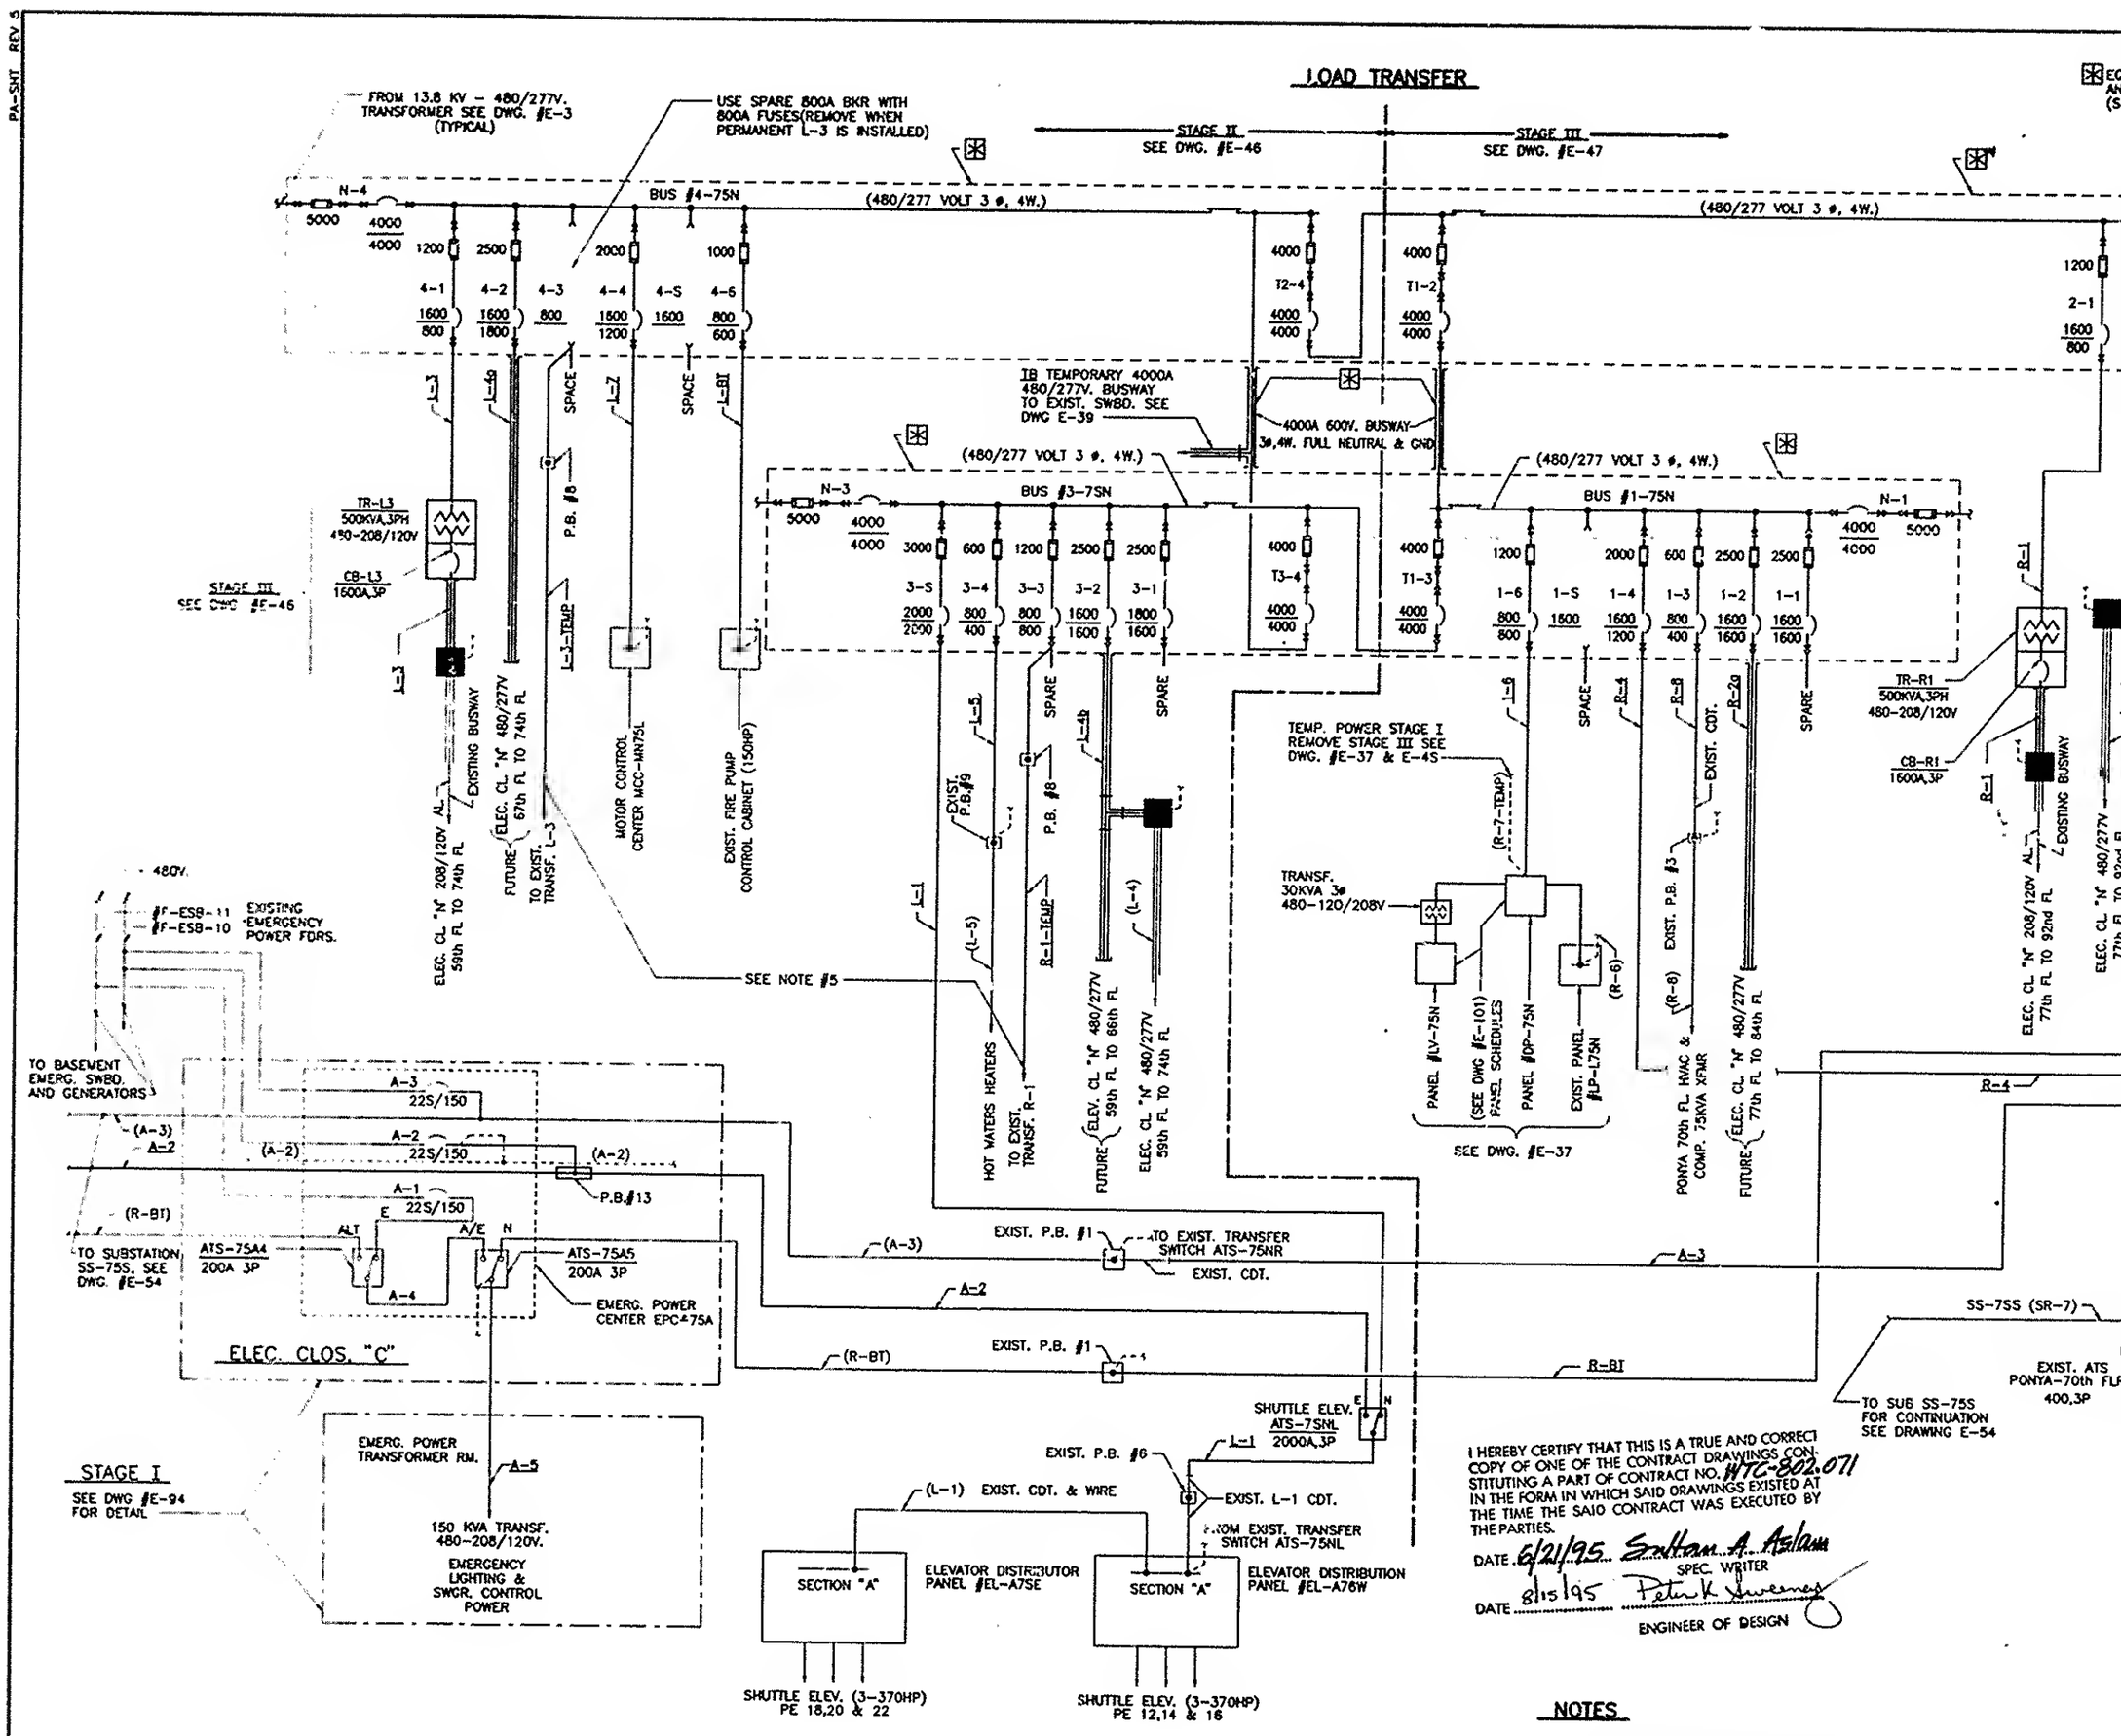

I HEREBY CERTIFY THAT THIS IS A TRUE AND CORRECT COPY OF ONE OF THE CONTRACT DRAWINGS CONSTITUTING A PART OF CONTRACT NO. WTC-802.071 IN THE FORM IN WHICH SAID DRAWINGS EXISTED AT THE TIME THE SAID CONTRACT WAS EXECUTED BY THE PARTIES.

DATE 6/21/95 Sultan A. Aslam
SPEC. WRITER

DATE 8/15/95 Peter K. Sweeney
ENGINEER OF DESIGN

NOTES

1. – FOR LEGEND SEE DWG. #E-1. FOR GENERAL NOTES AND ABBREVIATIONS SEE DWG. #E-2.
2. – FOR DETAILS OF BUSWAY AND CONDUIT RUNS SEE THE FOLLOWING:
   DWG #E-46 – STAGE II LOAD TRANSFER SCHEDULE & RISER DIAGRAM
   DWG #E-46 & 47 – STAGE III LOAD TRANSFER SCHEDULE & RISER D
3. – FOR NUMBER AND SIZE OF CONDUITS AND WIRE SEE CONDUIT AND CABLE SCHEDULE DRAWING #E-41.
4. – FOR EXISTING CONDUIT AND WIRE SIZE SEE DWG. #BM11D
5. – TEMPORARY FEEDER INSTALLED UNDER STAGE II REMOVED UNDER STAGE (PROVIDE CABLE LUGS)